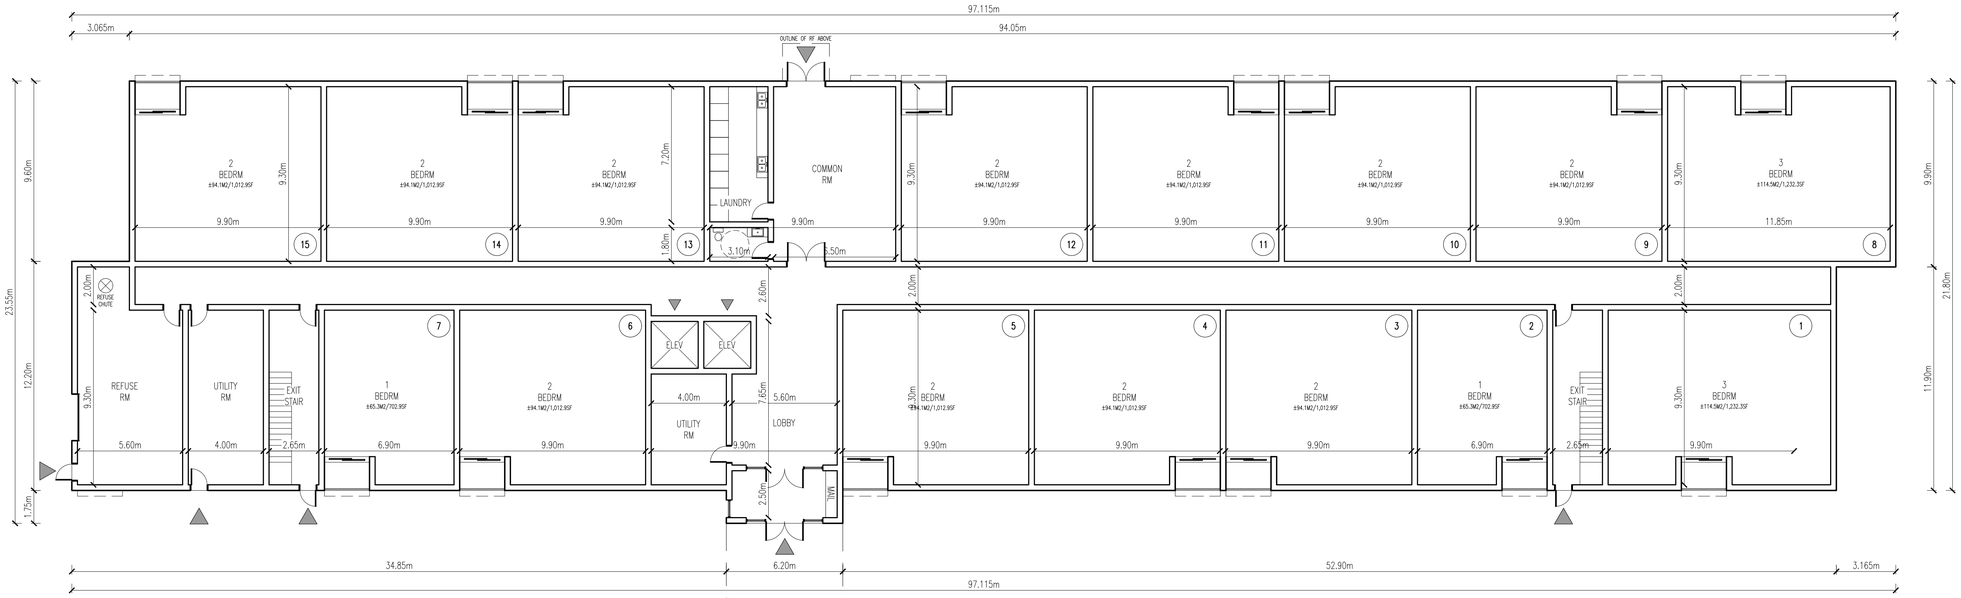

PROPOSED GROUND FLOOR

SCALE: 1:150

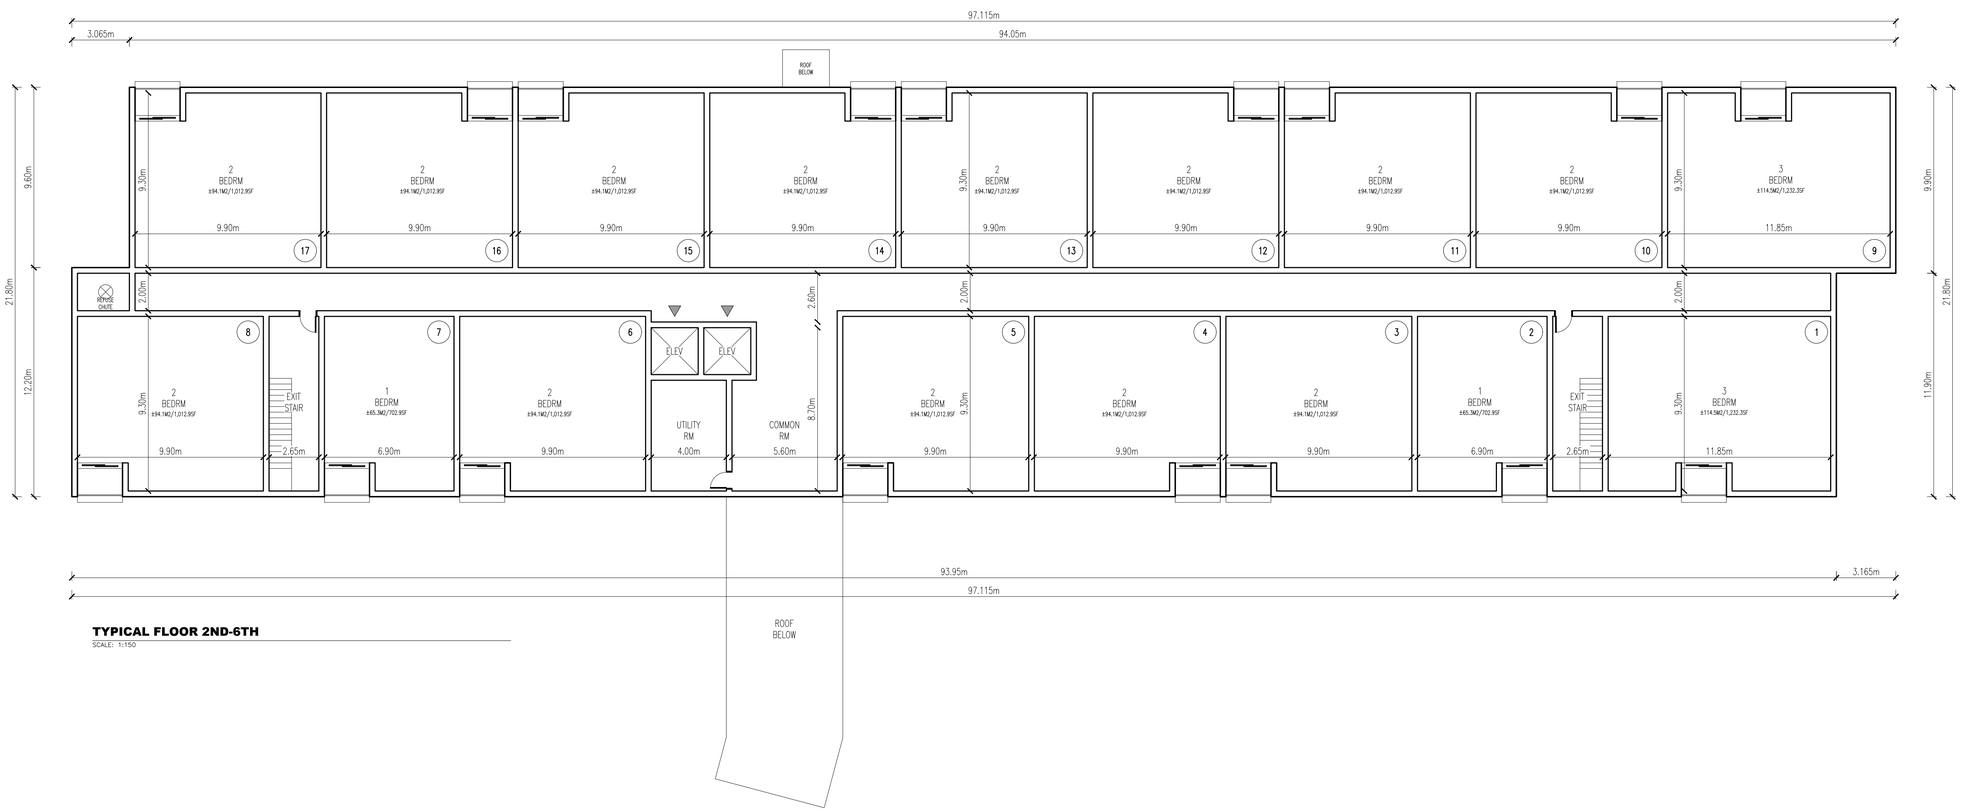

TYPICAL FLOOR 2ND-6TH

SCALE: 1:150

THESE DOCUMENTS ARE NOT TO BE SCALED.

THE DESIGN AND DOCUMENTS REMAIN THE PROPERTY OF THE ARCHITECT AND ARE PROTECTED BY LAW. THEY MAY NOT BE USED OR REPRODUCED WITHOUT THE ARCHITECT'S CONSENT. ALL DOCUMENTS TO BE RETURNED AT COMPLETION OF WORK.

CONTRACTOR TO SITE VERIFY ALL DETAILS AND DIMENSIONS AND REPORT ANY AND ALL DISCREPANCIES TO THE ARCHITECT BEFORE COMMENCING WITH THAT RELATED PORTION OF THE WORK.

ONLY SIGNED, SEALED AND STAMPED DOCUMENTS ARE TO BE USED FOR CONSTRUCTION PURPOSES.

NO:	BY:	DATE:	REVISION:

2M architects inc.
115 Lake Street
St. Catharines, ON
Canada L2R 5X7
Tel: 905-687-9777
Fax: 905-687-9997
2Marchitects@cogeco.net
www.2marchitects.ca

2M architects

drawn by:	plot scale:	
TV	1:1	
design by:	scale:	
LJM	AS NOTED	
approved by:	date:	
MRM	JUNE 05, 2025	

project title:
PLAN STUDY
PROPOSED RESIDENTIAL BUILDING
825 GARRISON RD
FORT ERIE, ON

drawing title:
PROPOSED GROUND FLOOR & TYPICAL FLOOR

DRAFT

job number: 24-40
drawing number: A1
revision number:

MAIN ELEVATION (WEST)

SCALE: 1:150

REAR ELEVATION (EAST)

SCALE: 1:150

SIDE ELEVATION (NORTH)

SCALE: 1:150

SIDE ELEVATION (SOUTH)

SCALE: 1:150

THESE DOCUMENTS ARE NOT TO BE SCALED.

THE DESIGN AND DOCUMENTS REMAIN THE PROPERTY OF THE ARCHITECT AND ARE PROTECTED BY LAW. THEY MAY NOT BE USED IN ANY WAY WITHOUT THE EXPRESS PERMISSION OF THE ARCHITECT. ALL DOCUMENTS TO BE RETURNED AT COMPLETION OF WORK.

CONTRACTOR TO SITE VERIFY ALL DETAILS AND DIMENSIONS AND REPORT ANY AND ALL DISCREPANCIES TO THE ARCHITECT BEFORE COMMENCING WITH THAT RELATED PORTION OF THE WORK.

ONLY SIGNED SCALED AND STAMPED DOCUMENTS ARE TO BE USED FOR CONSTRUCTION PURPOSES.

NO:	BY:	DATE:	REVISION:

2M architects inc.
115 Lake Street
St. Catharines, ON
Canada L2R 5X7
Tel: 905-687-9777
Fax: 905-687-9997
2Marchitects@cogeco.net
www.2marchitects.ca

2M architects

drawn by:	TY
design by:	LJM
plot scale:	1:1
approved by:	MRM
scale:	AS NOTED
date:	JUNE 05, 2025

project title:
ELEVATION STUDY
PROPOSED RESIDENTIAL BUILDING
825 GARRISON RD
FORT ERIE, ON

drawing title:
PROPOSED ELEVATIONS

DRAFT

job number:	24-40
drawing number:	A2
revision number:	