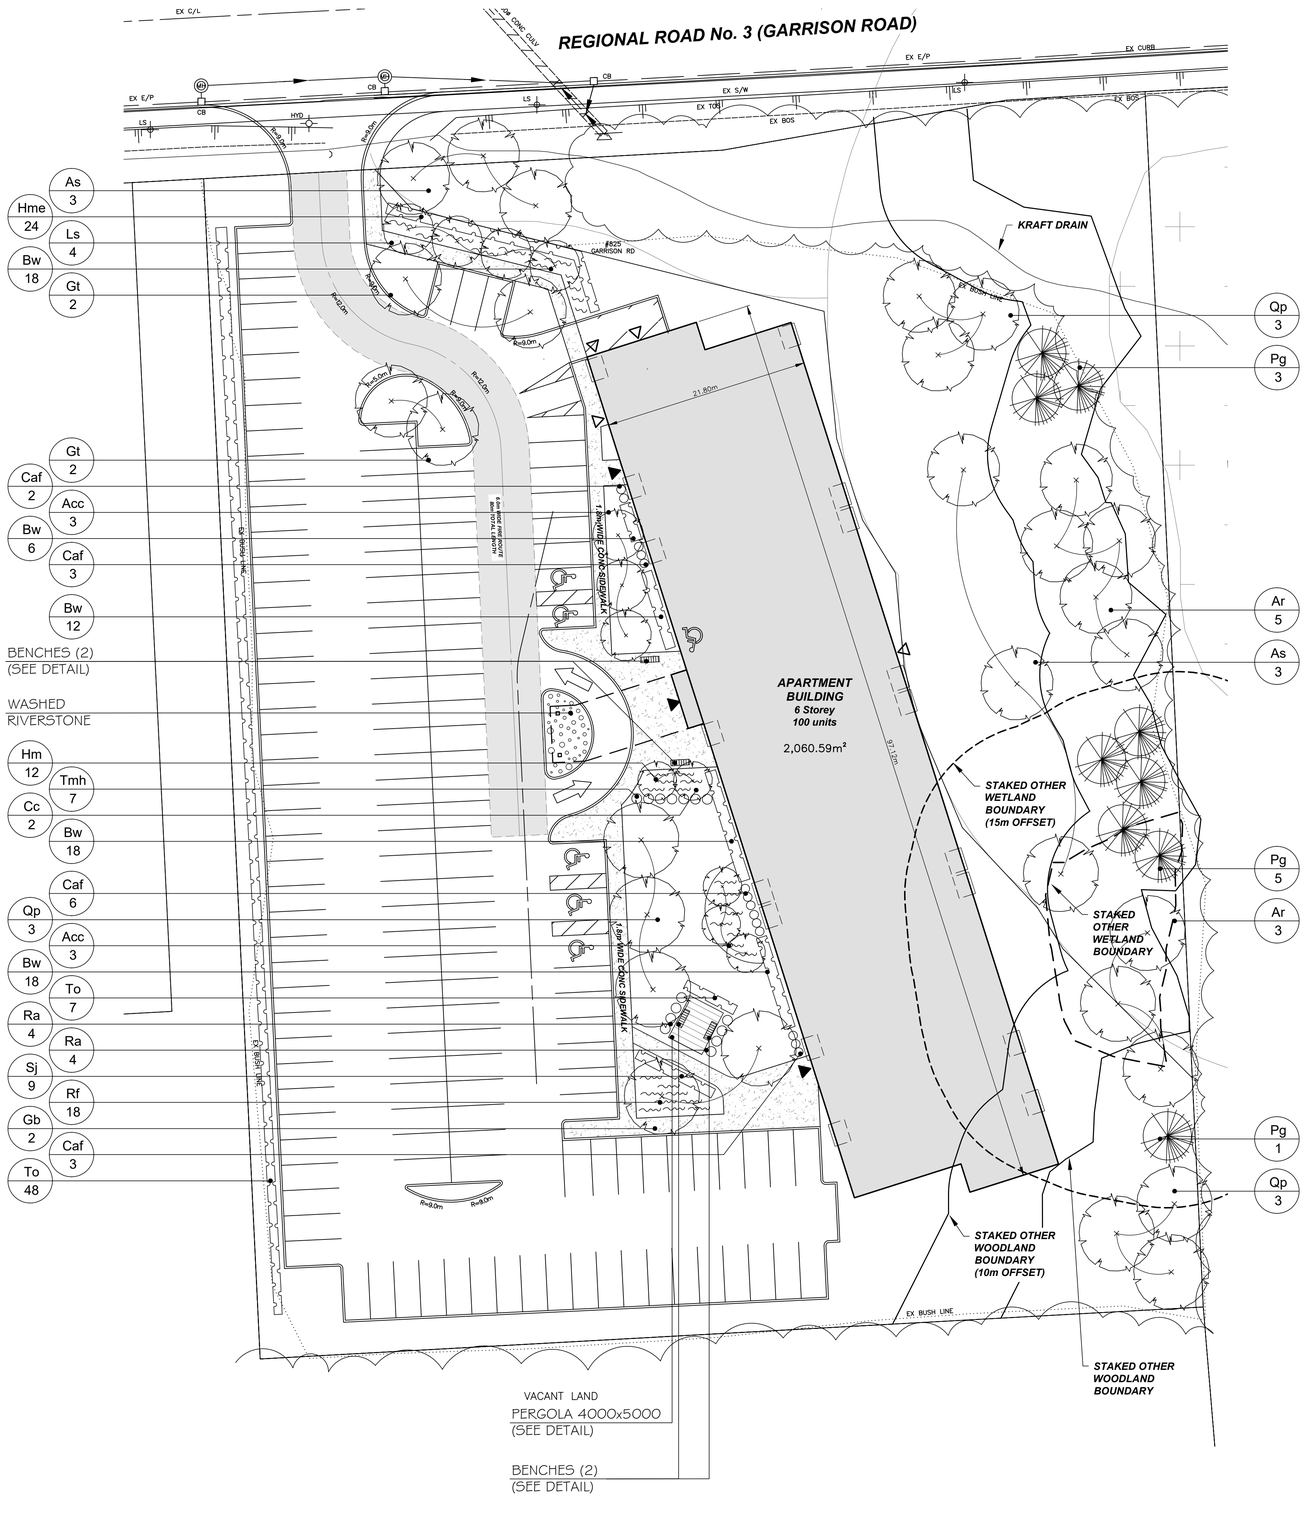

LEGEND

- LIMIT OF EXISTING TREE CANOPY (APPROXIMATE)
- DECIDUOUS TREES
- CONIFEROUS TREES
- SHRUBS
- HEDGE
- MASS PLANTINGS

NO.	DESCRIPTION	DATE

JAMES McWILLIAM
LANDSCAPE ARCHITECT
jmcwilliam@jmladesign.com

PROJECT

825 GARRISON ROAD
FORT ERIE, ON.

DRAWING

LANDSCAPE PLAN

NORTH

ASSOCIATION OF LANDSCAPE ARCHITECTS ONTARIO
JAMES S. McWILLIAM
OALA
MEMBER

SCALE:	1: 300
DATE:	SEPTEMBER 2025
DESIGN BY:	J.S.M.
DRAWN BY:	T.F.G.
SHEET:	L1