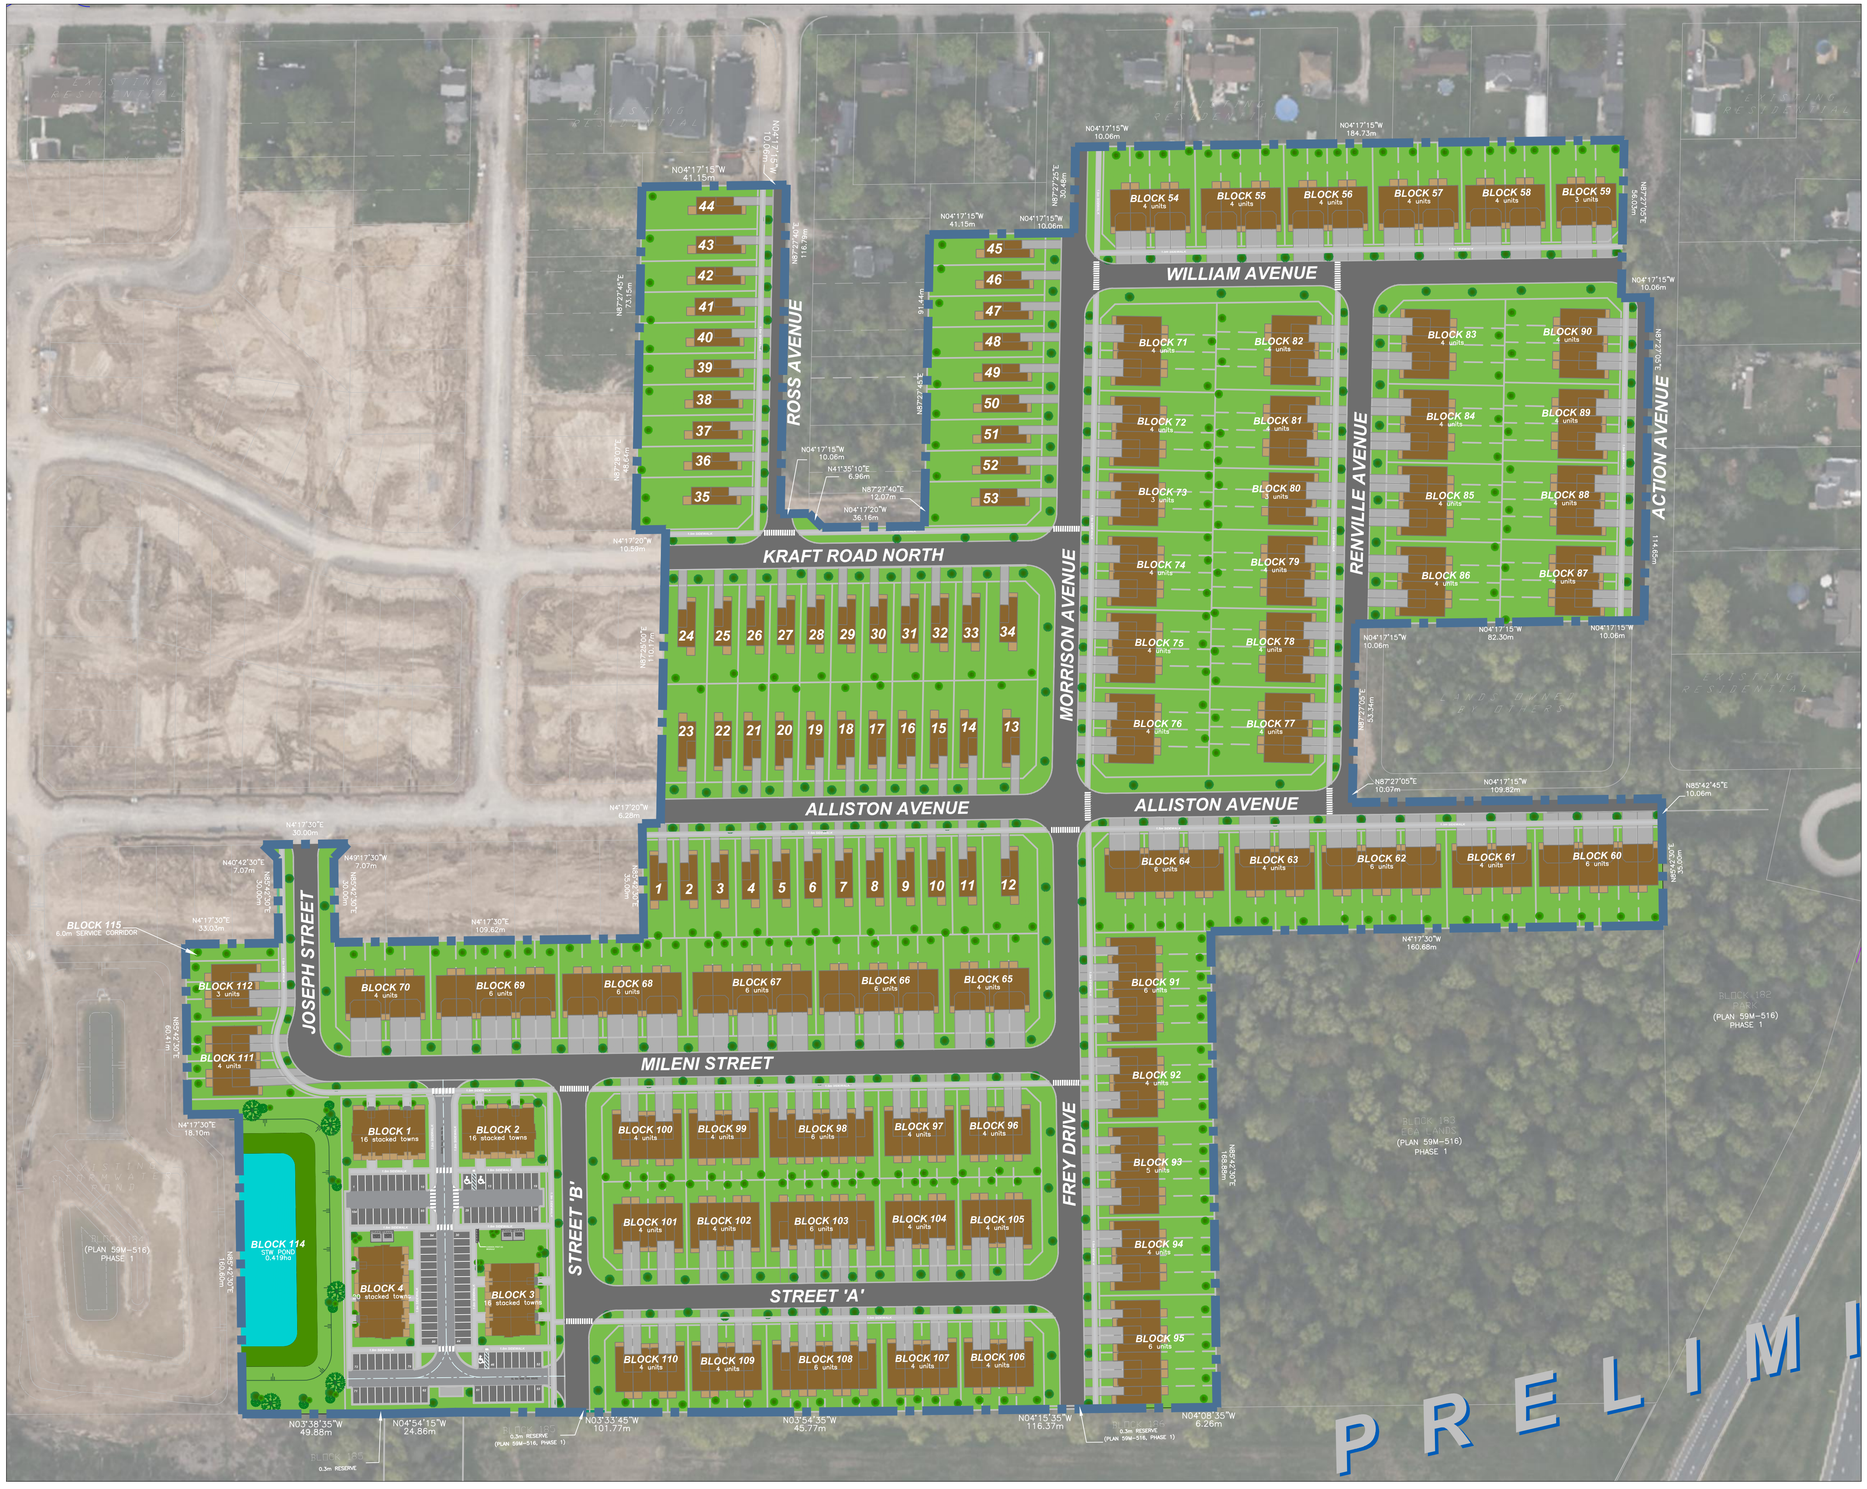

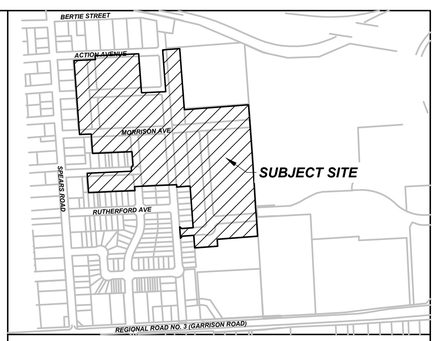

KEY PLAN
N.T.S.

COLOUR DEMONSTRATION PLAN

UPPER CANADA CONSULTANTS
ENGINEERS / PLANNERS

DRAWING TITLE	DRAFTING N.D.
COLOUR DEMONSTRATION PLAN	DATE MARCH 28, 2025
	PRINTED MARCH 28, 2025
	SCALE 1:1000
	DWG No. 22221-CD / REV 0