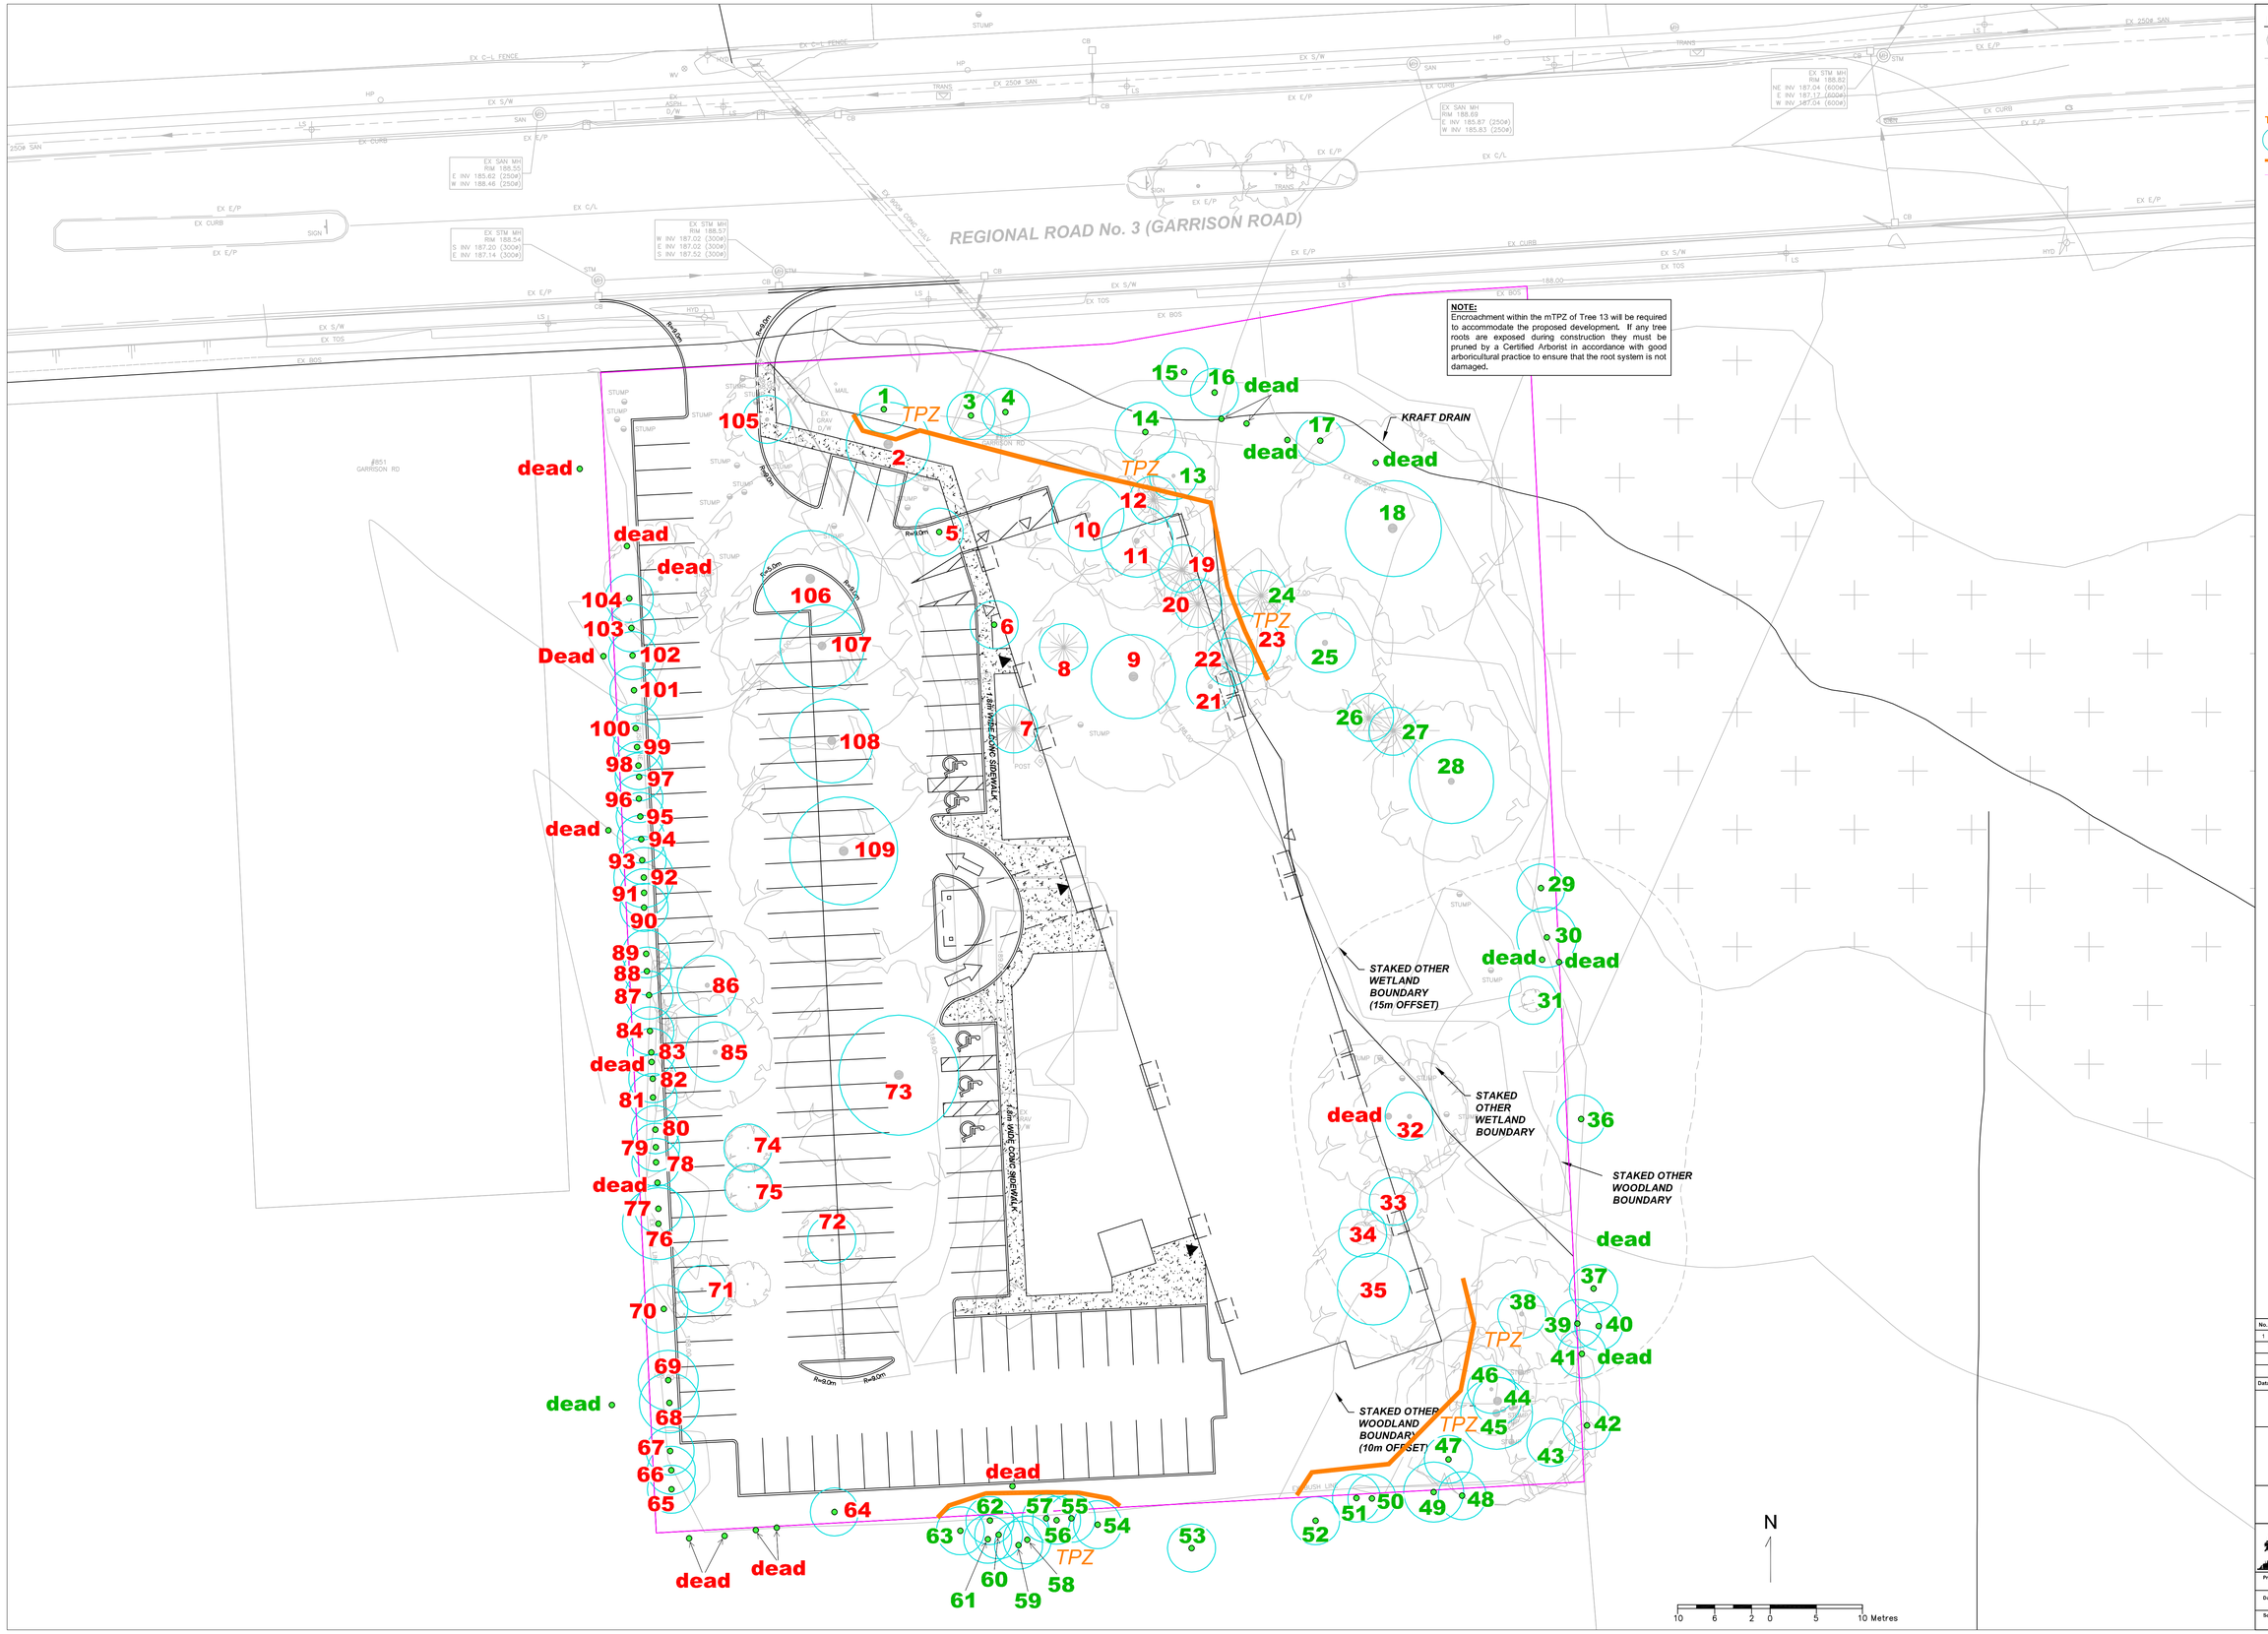

NOTE:
Encroachment within the mTPZ of Tree 13 will be required to accommodate the proposed development. If any tree roots are exposed during construction they must be pruned by a Certified Arborist in accordance with good arboricultural practice to ensure that the root system is not damaged.

LEGEND

- Surveyed Deciduous Tree Location
- Surveyed Coniferous Tree Location
- GPS Tree Location
- 10 Tree Number Identified for Preservation (GREEN)
- 15 Tree Number Identified for Removal (Red)
- TPZ Tree Preservation Zone Symbol
- Minimum Tree Protection Zone (mTPZ)
- Tree Protection Fence Location
- Property Boundary

No.	Description	Date	By
1	Issued for Submission	7 Jul. 2025	JJ

Data Source: Upper Canada Consultants

825 Garrison Road
Fort Erie, ON

2071380 Ontario Inc.
11 Nicholas Drive
St. Catharines, ON L2S 4C2

Tree Preservation Plan

JACKSON ARBORICULTURE INC.
CONSULTING AND GIS ANALYSIS
118 Pleasant Ridge Road
Brantford ON N3R 6H8
905-512-6303
jeremy@jacksonarbor.ca

Project #	P576
Date	7 July 2025
Scale	1:300 @ 24x36
Sheet #	2